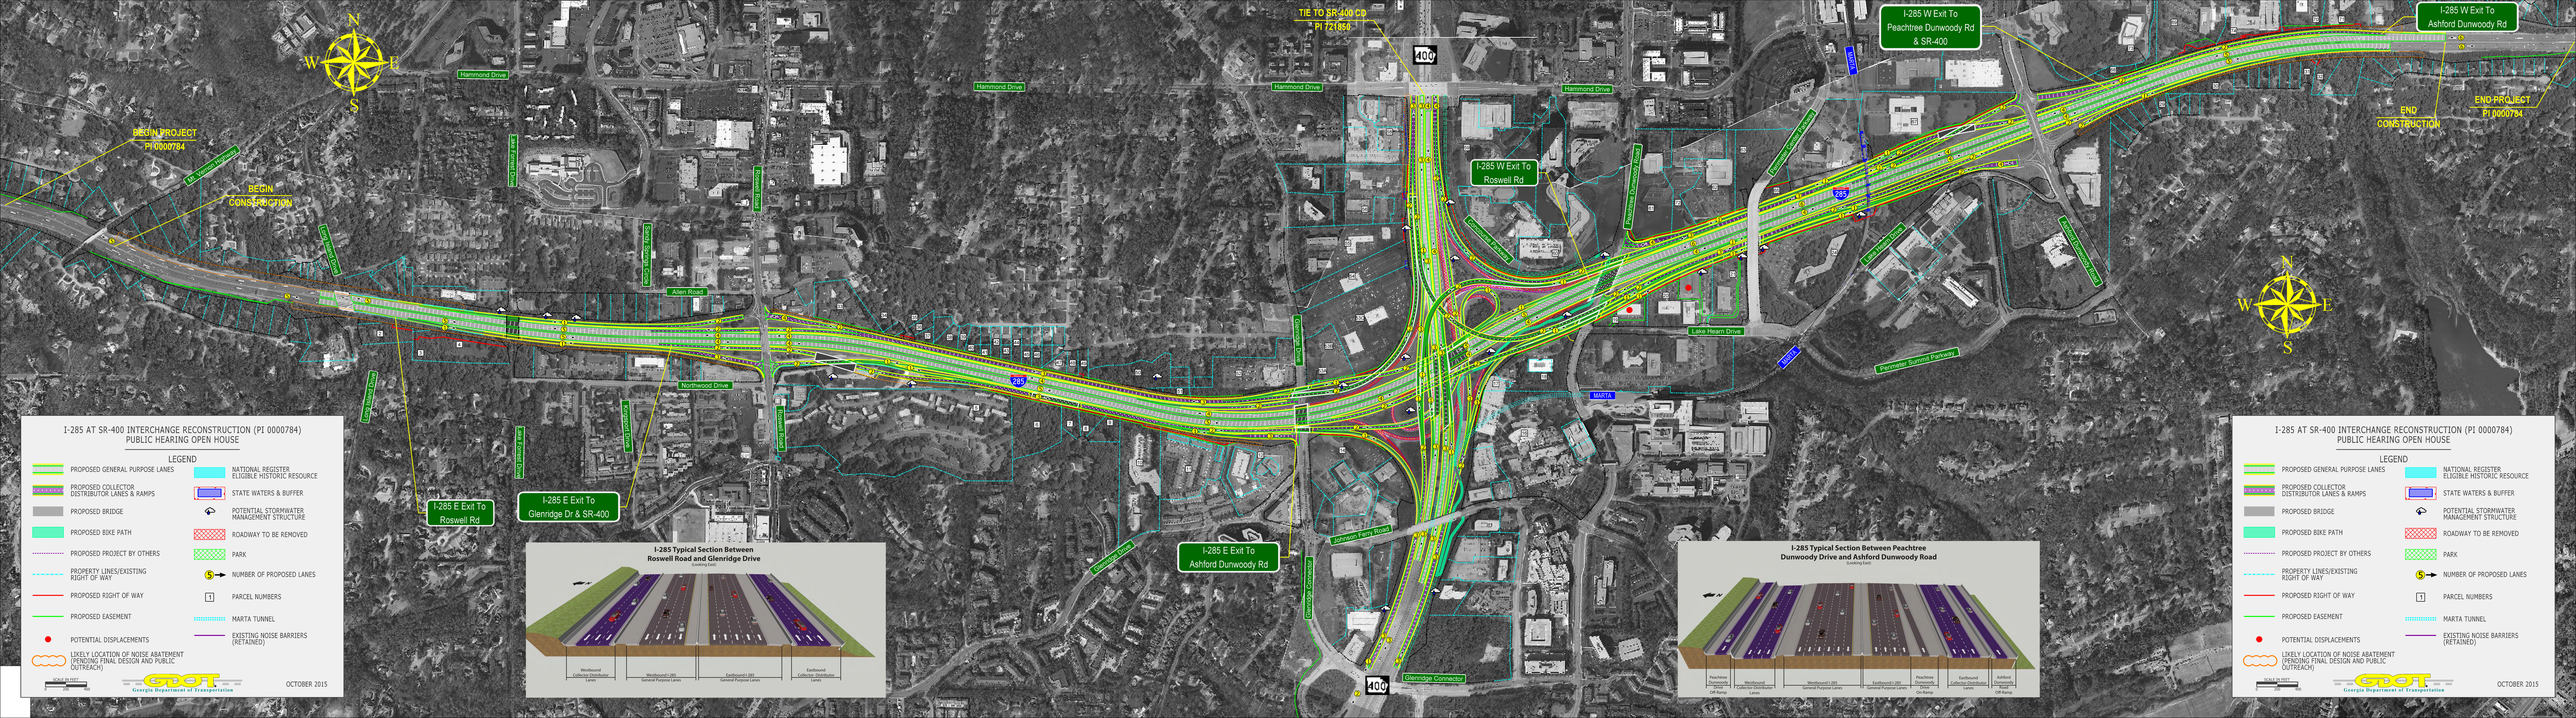

I-285 AT SR-400 INTERCHANGE RECONSTRUCTION (PI 0000784)
PUBLIC HEARING OPEN HOUSE
LEGEND
PROPOSED GENERAL PURPOSE LANES
PROPOSED COLLECTOR DISTRIBUTOR LANES & RAMPS
PROPOSED BRIDGE
PROPOSED BIKE PATH
PROPOSED PROJECT BY OTHERS
PROPERTY LINES/EXISTING RIGHT OF WAY
PROPOSED RIGHT OF WAY
PROPOSED EASEMENT
POTENTIAL DISPLACEMENTS
LIKELY LOCATION OF NOISE ABATEMENT (PENDING FINAL DESIGN AND PUBLIC OUTREACH)
NATIONAL REGISTER ELIGIBLE HISTORIC RESOURCE
STATE WATERS & BUFFER
POTENTIAL STORMWATER MANAGEMENT STRUCTURE
ROADWAY TO BE REMOVED
PARK
NUMBER OF PROPOSED LANES
PARCEL NUMBERS
MARTA TUNNEL
EXISTING NOISE BARRIERS (RETAINED)
SCALE IN FEET
0 500 1000
Georgia Department of Transportation
OCTOBER 2015